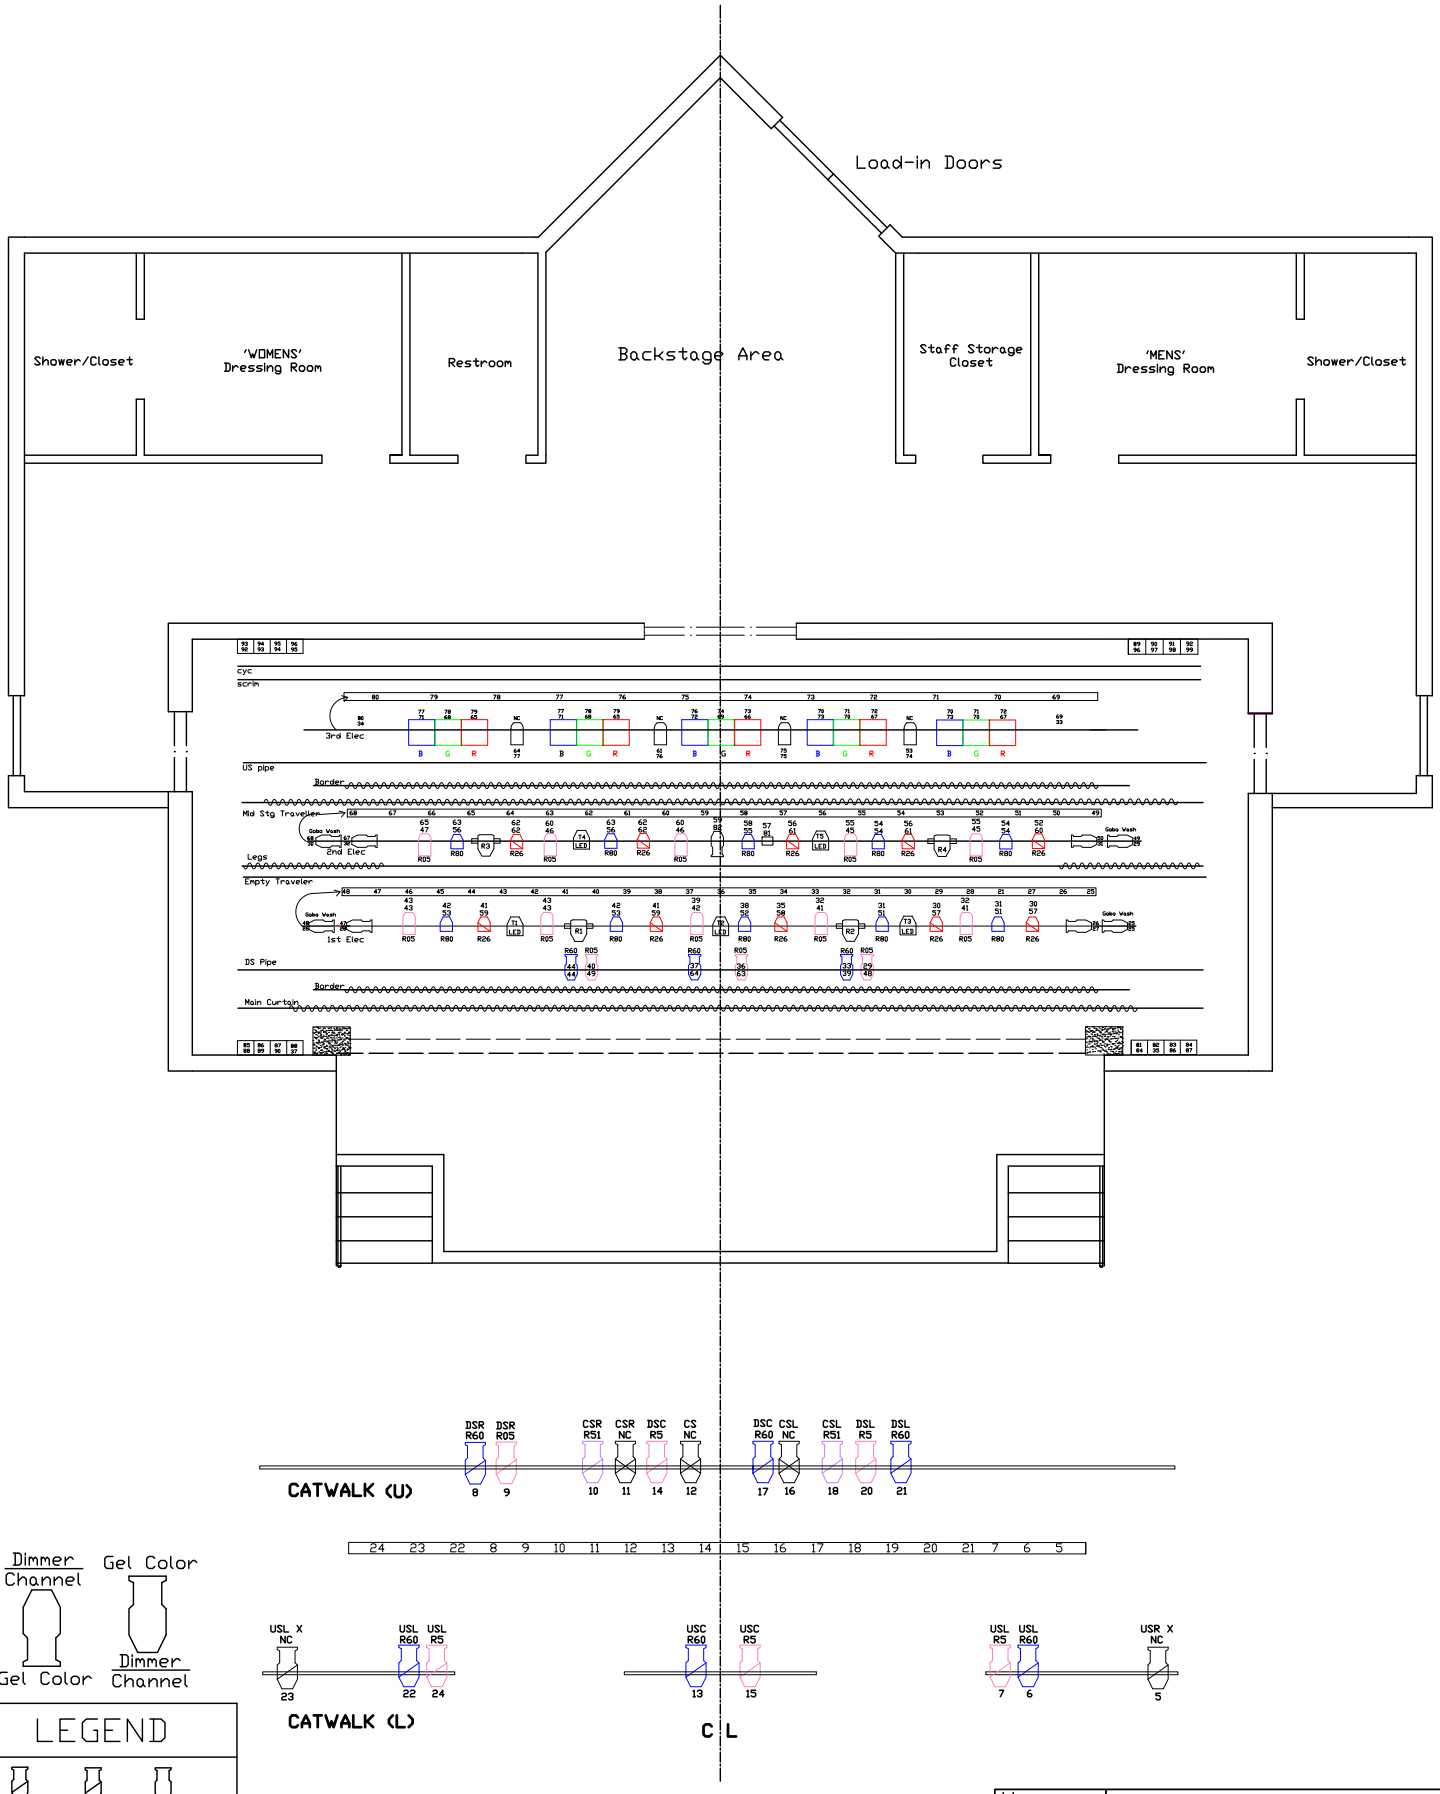

LEGEND

S4 19° S4 26° S4 36°

Par ParNel Altman

Elation LED PAR

Cyc Light

Chauvet Rogue R2 Wash

WILLOW THEATRE	Willow Theatre Sugar Sand Park	
	Full Layout - with Intelligent Lighting	
Show:		DWG 1
Date:	Misc. Info:	
Dwg. revised 04/19	Scale: varies	Dwg. by Laura Fulton Drawn using AutoCAD2019